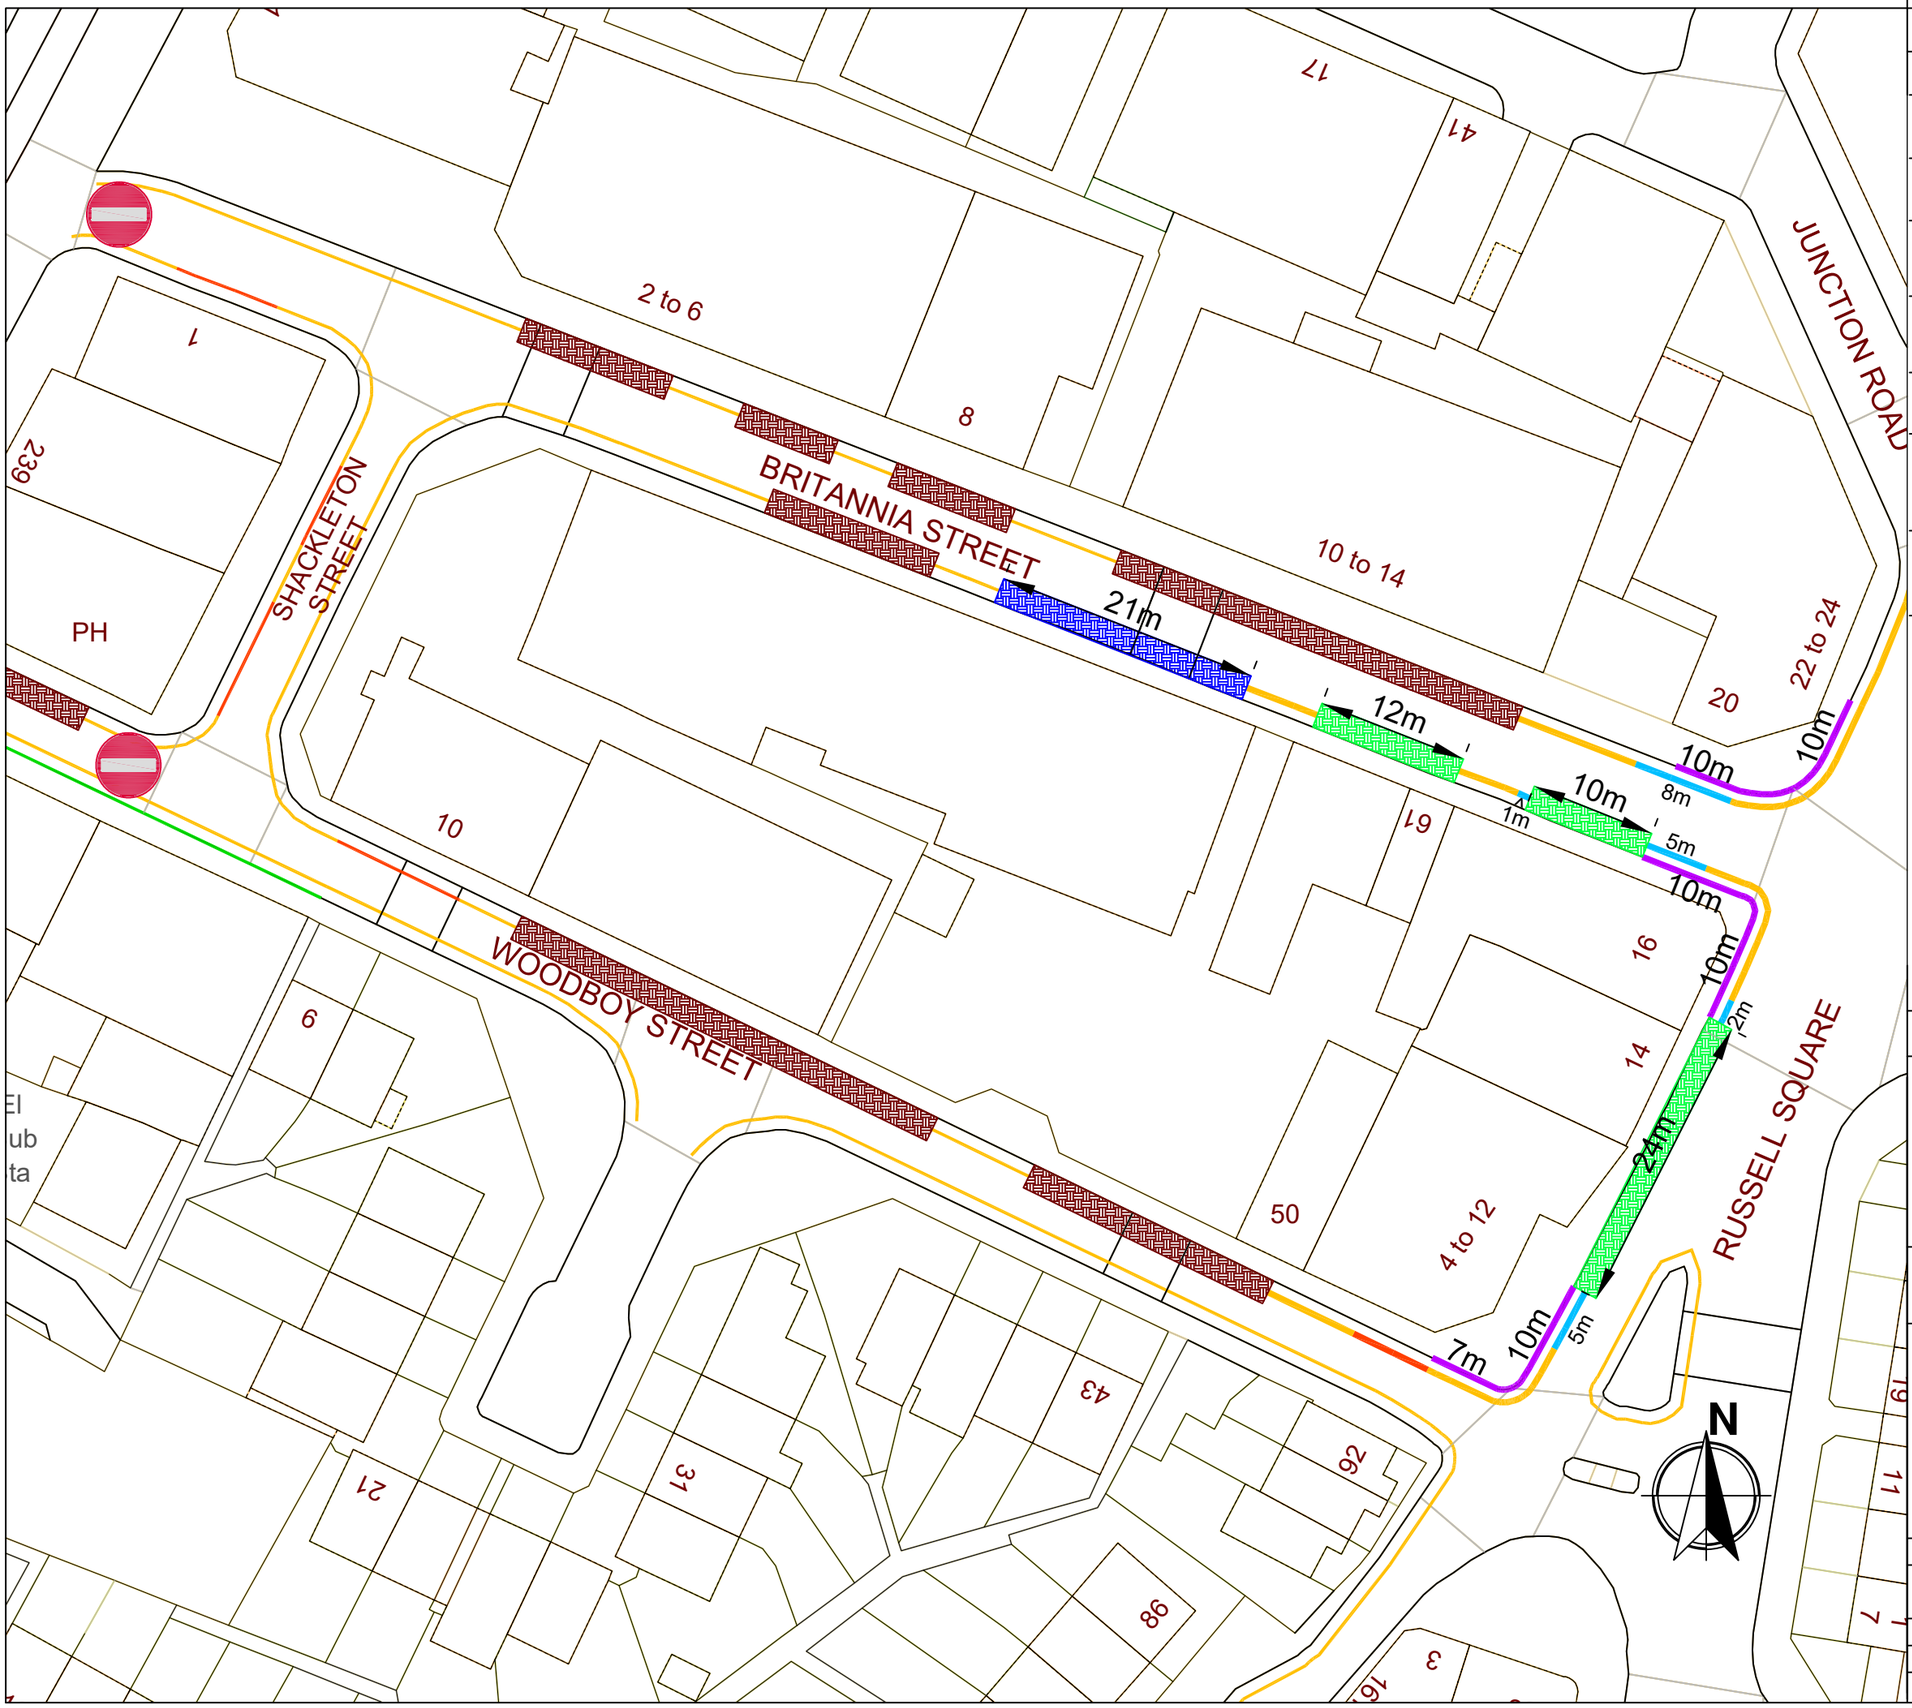

Drawing Number	001

Notes

Existing No Waiting, At Any Time	
Existing No Waiting, Mon - Sat 7.30am - 6pm	
Existing Loading Ban, Mon - Fri 7.30 - 9.30am 4 - 6pm	
Existing Parking Bays	
Proposed No Waiting, At Any Time	
Proposed Loading Ban, At Any Time	
Proposed Limited Waiting Bay, Mon - Sat 7.30am - 6pm, 1 Hour, No Return Within 1 Hour.	
Proposed Loading Bay, Mon - Sat 7.30am - 6pm,	

Revision	Amendment	Date

Leicester City Council

Planning, Development and Transportation

CLIENT

Leicester City Council

TITLE

Ammendments to Parking Provisions - Britannia St, Russell Sq & Woodboy Street

DRAWING No.		REV	SCALE
LEW-BS-001		A1	NTS
DRAWN BY	ST	DATE	05/12/2024
CHECKED	IN	SIZE	A3
ACAD FILE	ACAD	UPRN	